AF 19521

* Red phones are for emergency situations during major power failure—in case they loose all of Clay street emergency lines, these lines are out of San Marco to be broadcast as numbers to call for emergency for police or fire.

2 Rooms in pent house that house the same numbers as those 6BTN sets

6BTN — 632-5470, 5471, 5472, 5549 — Civil Defense emergencies for incoming & outgoing calls (Replaced / Private)

* * - Leave these phones alone! per Harvey Baker

Any questions of identifications pls call Chance 1

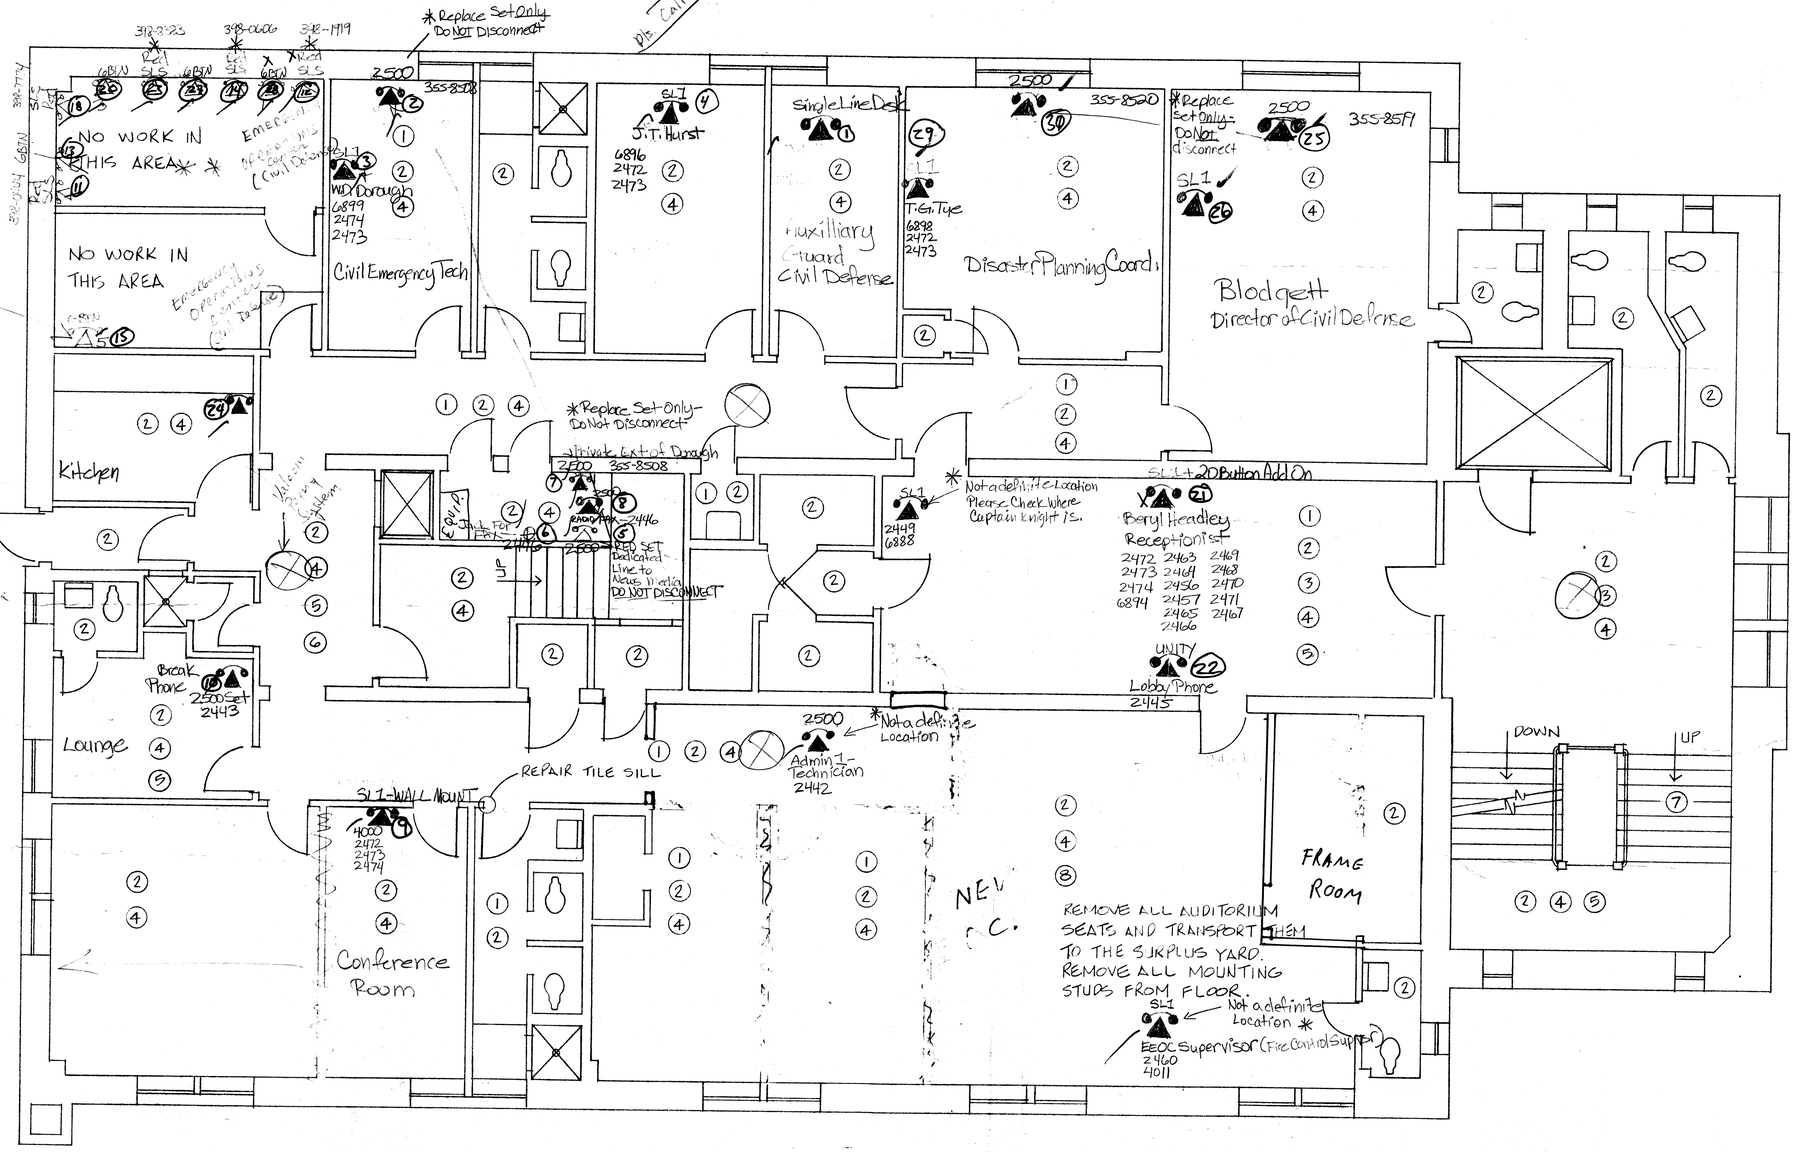

SECOND FLOOR PLAN

1/4" = 1'-0"

Public Safety
107 Market St.

Public Safety Building

NO.	BY	DATE	REVISIONS
6			
5			
4			
3			
2			
1			

SURVEY DATA: BOOK NO. PGS.

	BY	DATE		BY	DATE
SURVEYED			ALIGNMENT CHECKED		
GRADES CHECKED			RT. OF WAY CHECKED		
B.M.'S NOTED			STRUCTURE NOTATION CHECKED		

DESIGNER C.L.G.
DRAWN BY C.L.G.
DATE 8/85
CHECKED BY E.L.C.
DATE 9/85

CITY OF JACKSONVILLE
DEPARTMENT OF PUBLIC WORKS
ENGINEERING DIVISION

PROJECT NO. 21/5631
DATE SEPTEMBER 27, 1985
SCALE: AS NOTED

LANIER BUILDING
INTERIOR REFURBISHMENT

SHEET NO. 2 OF 3
DRAWING NO. A-85-2B